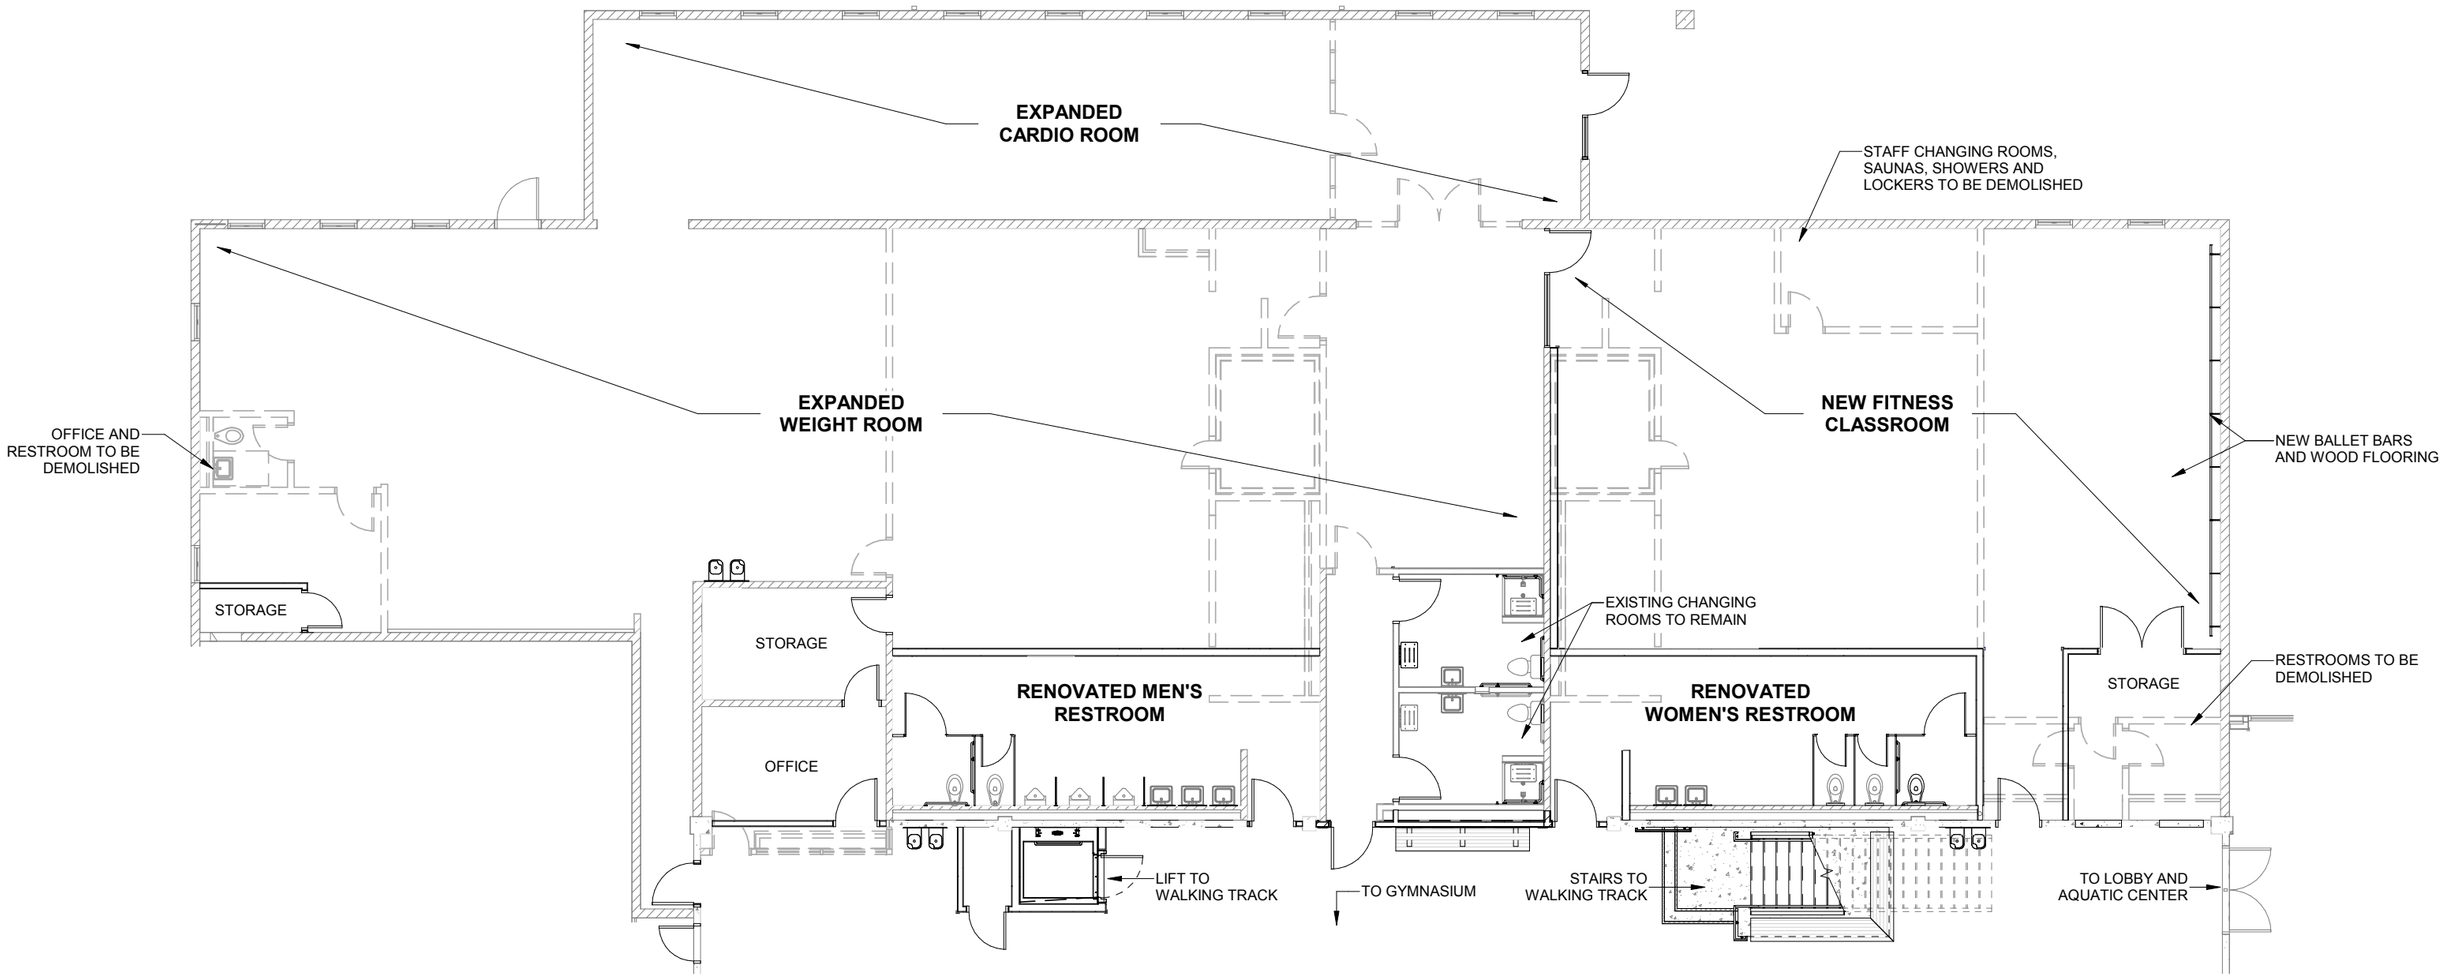

CHEHALEM AQUATIC AND FITNESS CENTER

FITNESS CENTER RENOVATION

Chehalem PARK & RECREATION DISTRICT

SCOTT|EDWARDS ARCHITECTURE LLP